16L

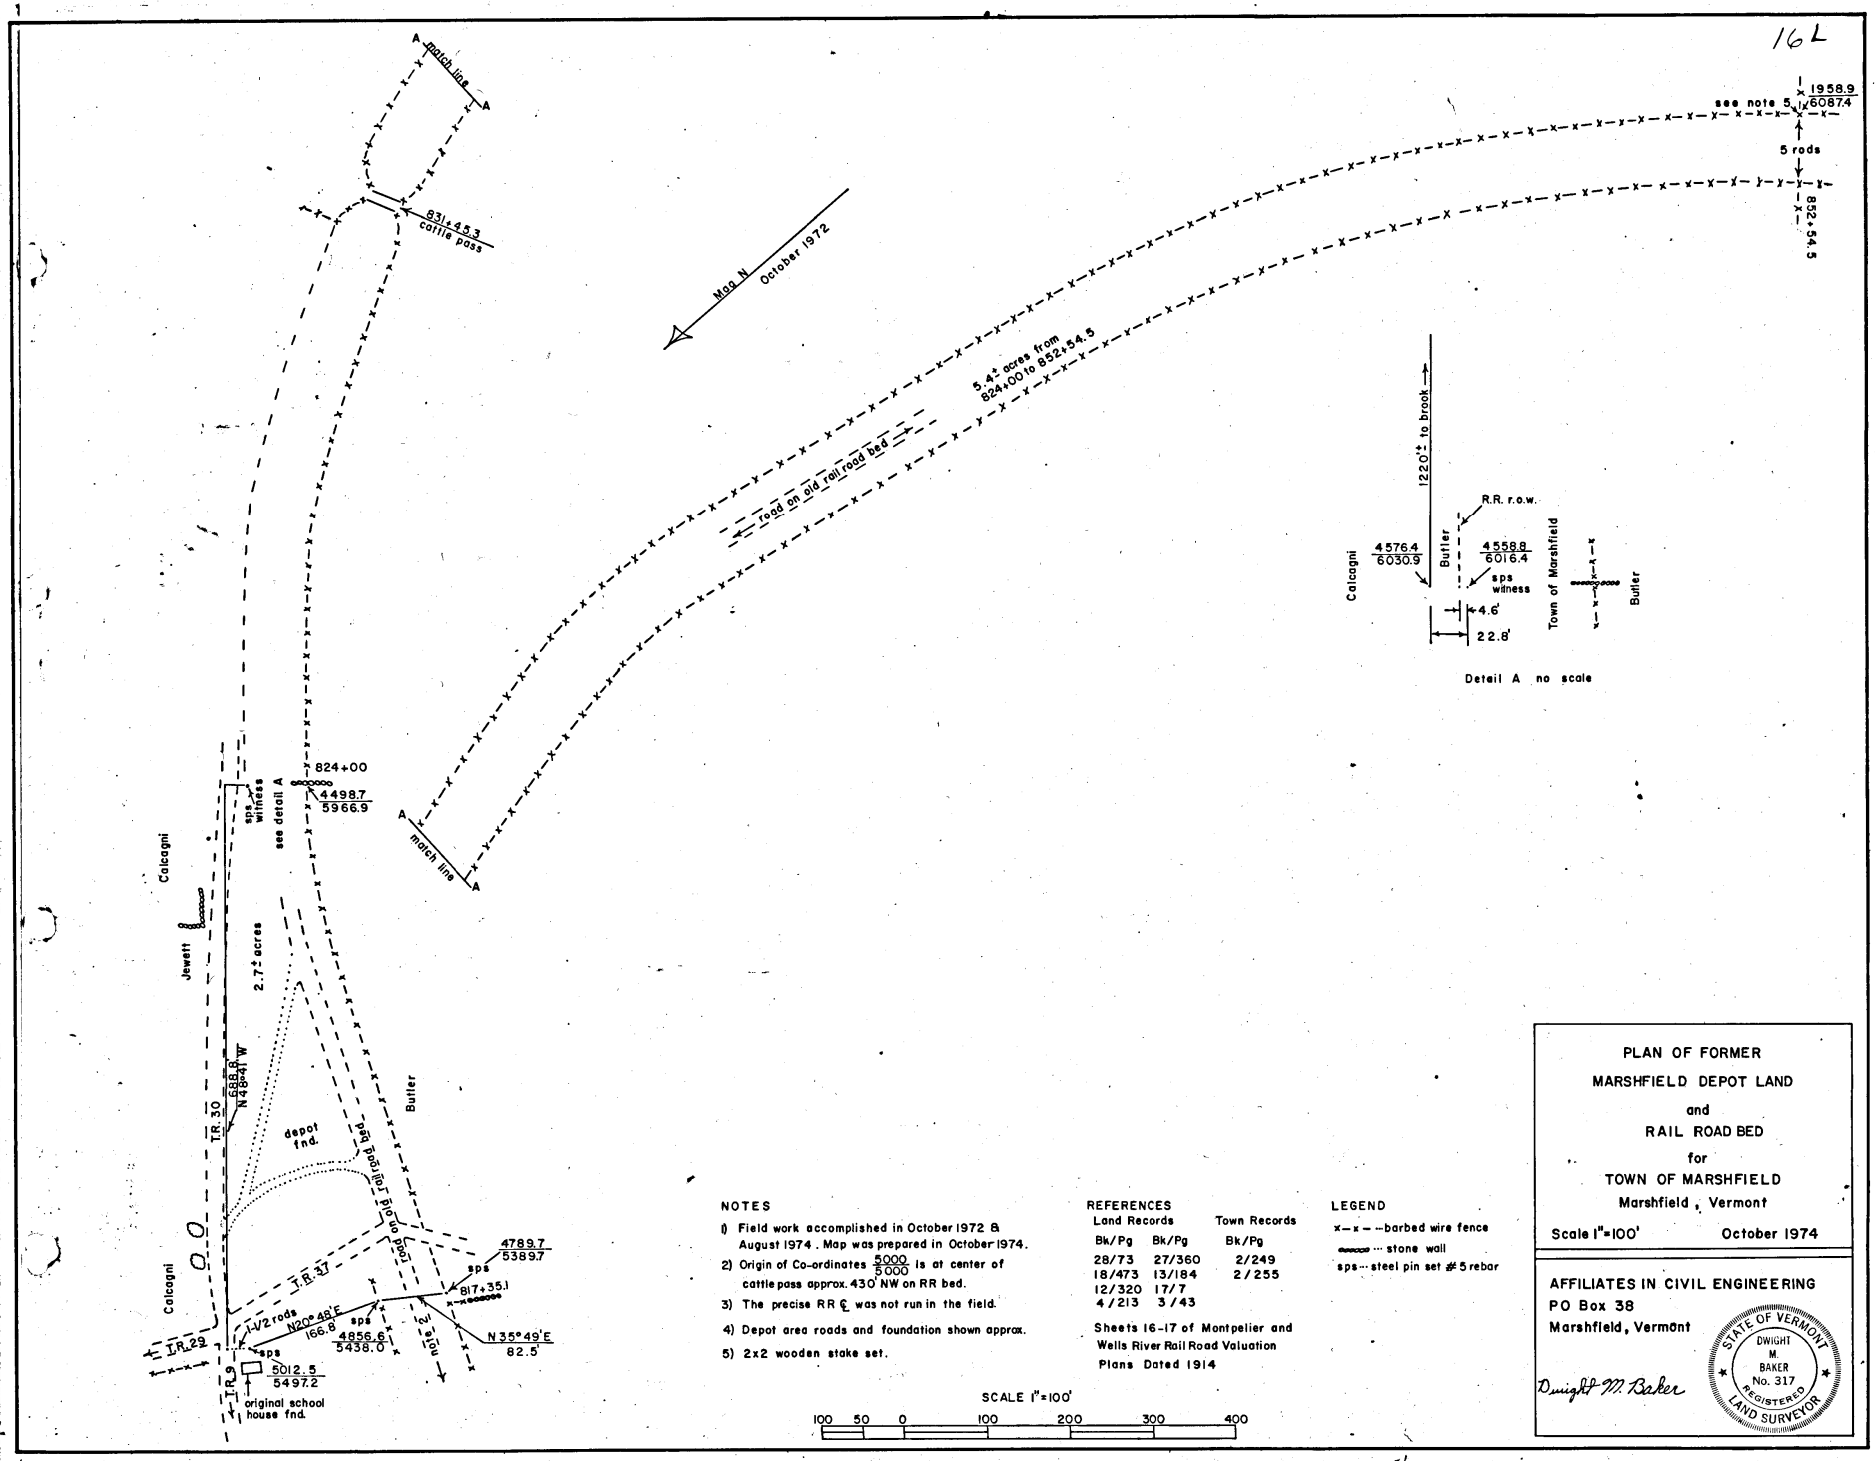

NOTES

1) Field work accomplished in October 1972 & August 1974. Map was prepared in October 1974.
2) Origin of Co-ordinates $\frac{5000}{5000}$ is at center of cattle pass approx. 430' NW on RR bed.
3) The precise RR ℄ was not run in the field.
4) Depot area roads and foundation shown approx.
5) 2x2 wooden stake set.

REFERENCES

Land Records		Town Records
Bk/Pg	Bk/Pg	Bk/Pg
28/73	27/360	2/249
18/473	13/184	2/255
12/320	17/7	
4/213	3/43	

Sheets 16-17 of Montpelier and Wells River Rail Road Valuation Plans Dated 1914

LEGEND

x—x— barbed wire fence
stone wall
sps steel pin set #5 rebar

SCALE 1"=100'

100 50 0 100 200 300 400

PLAN OF FORMER
MARSHFIELD DEPOT LAND
and
RAIL ROAD BED
for
TOWN OF MARSHFIELD
Marshfield, Vermont

Scale 1"=100' October 1974

AFFILIATES IN CIVIL ENGINEERING
PO Box 38
Marshfield, Vermont

Dwight M. Baker

STATE OF VERMONT
DWIGHT M. BAKER
No. 317
REGISTERED
LAND SURVEYOR