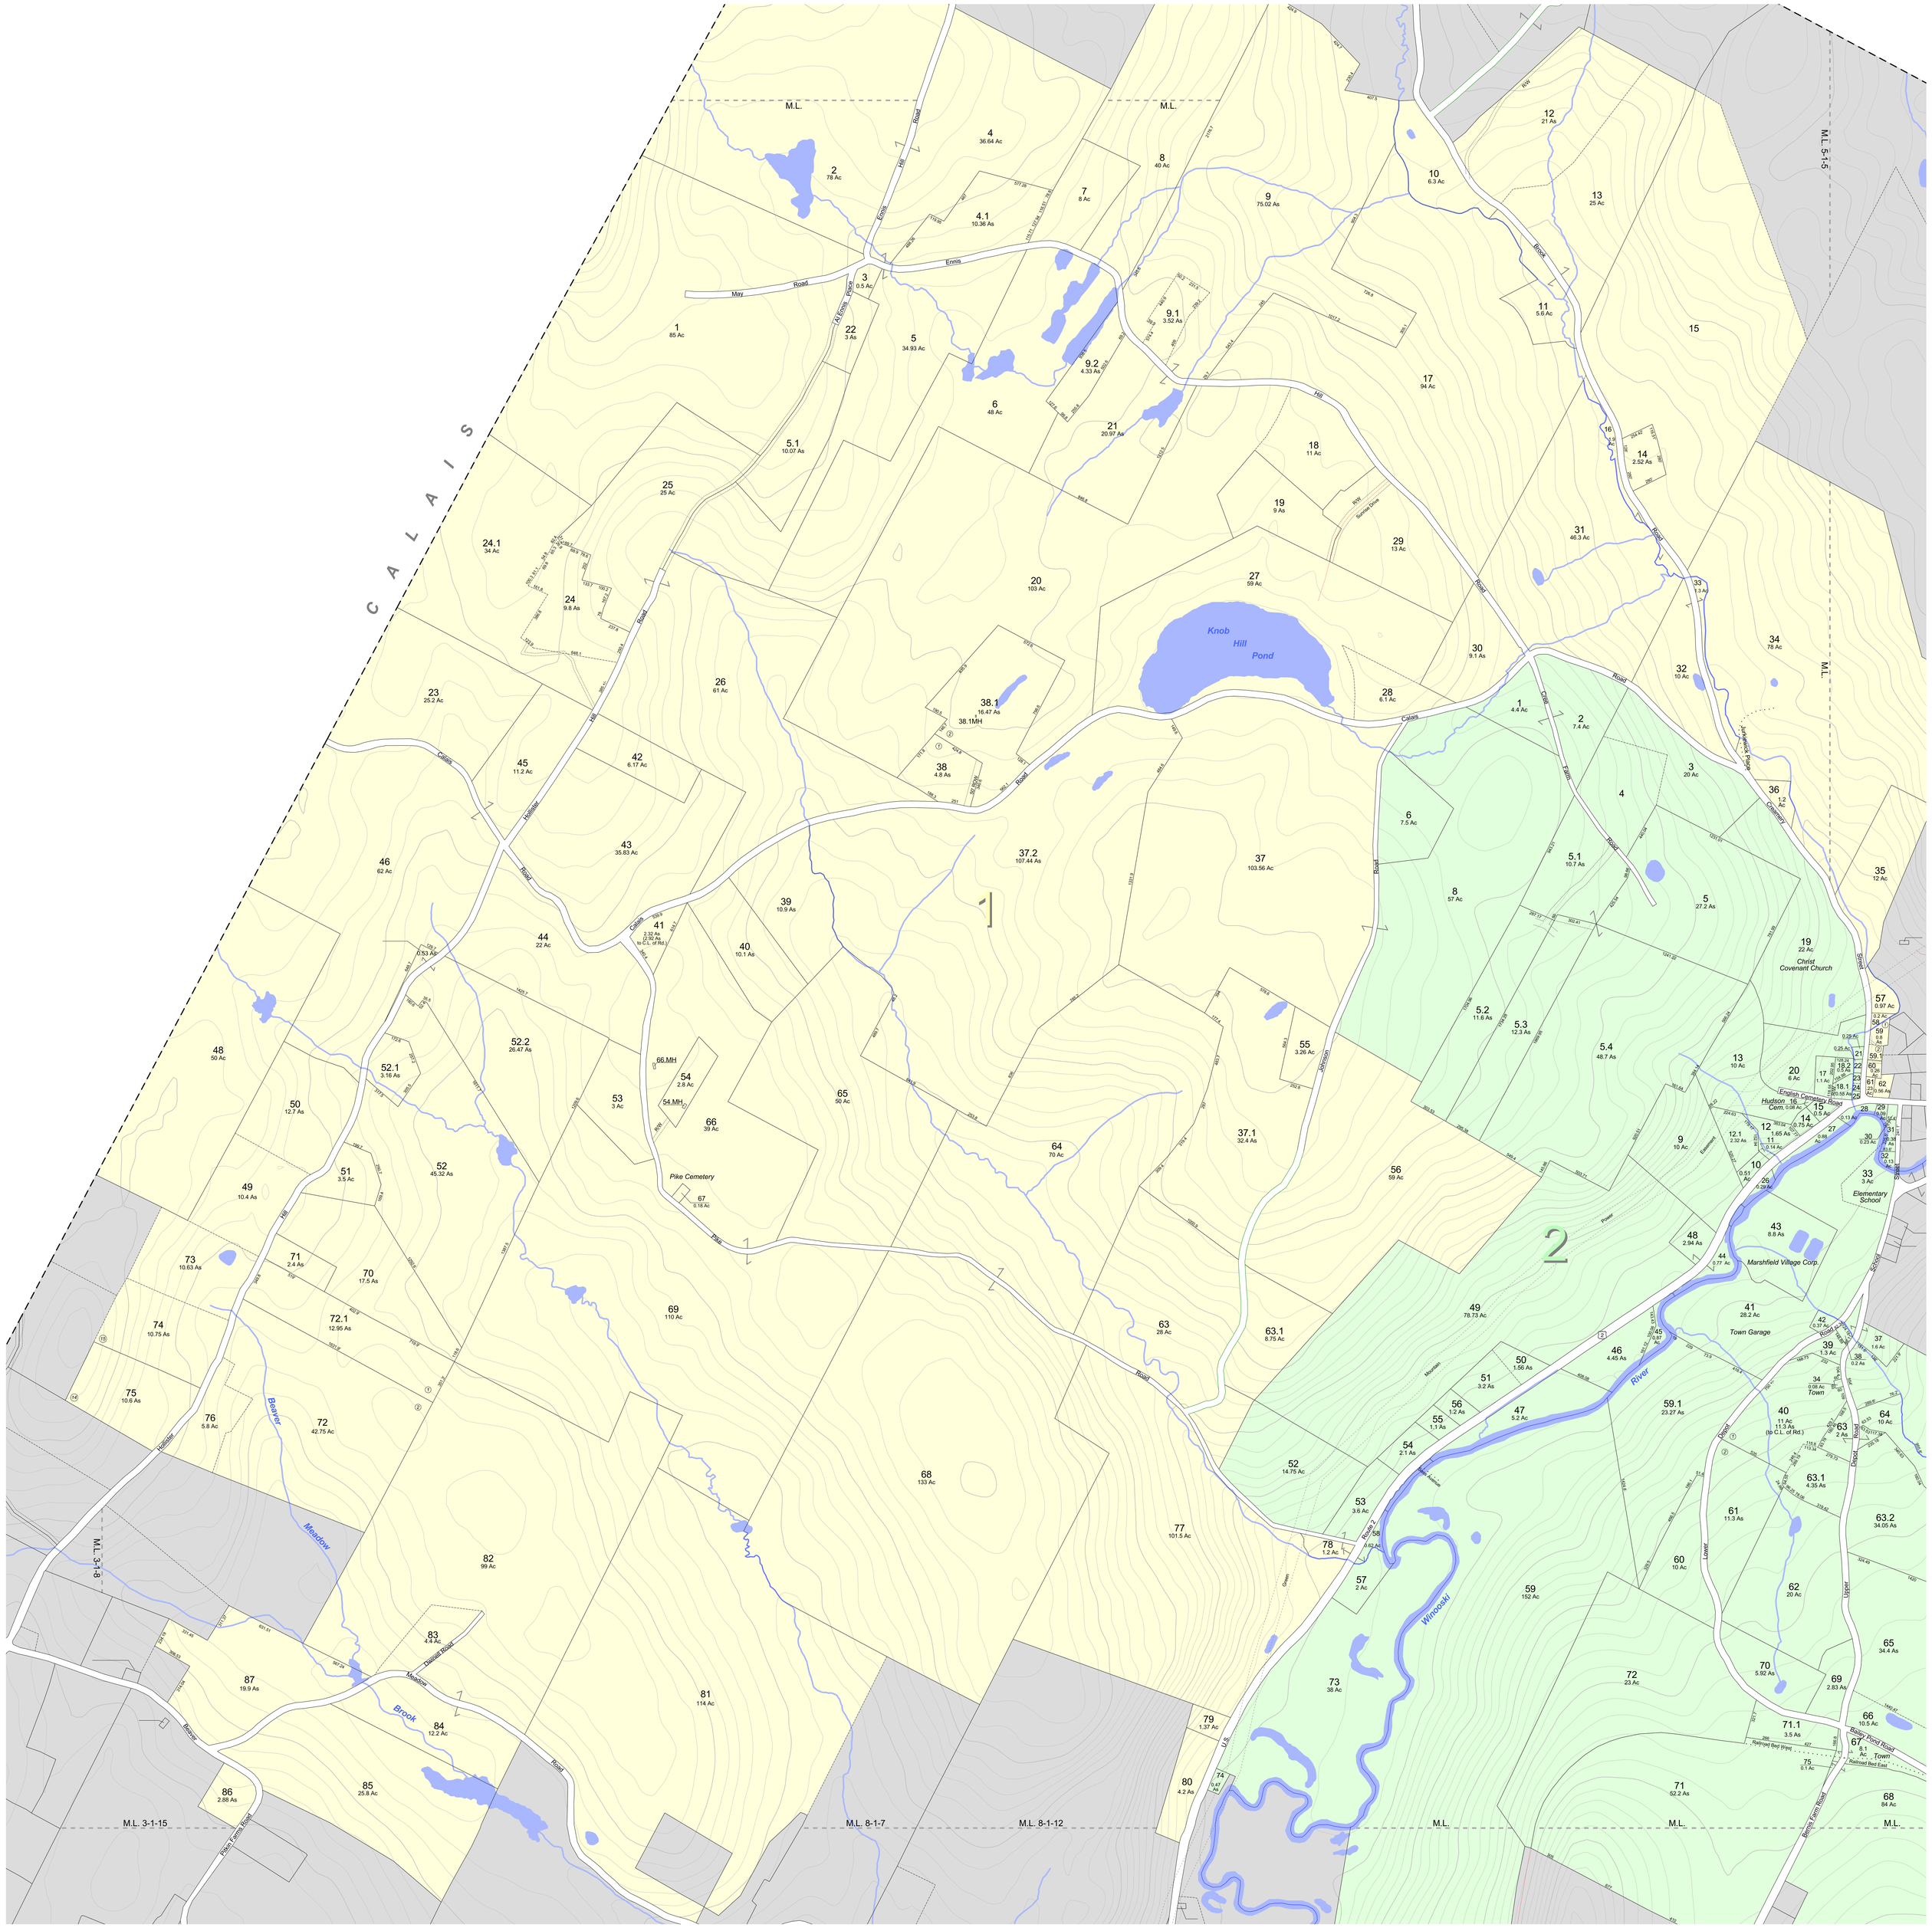

Disclaimer:
Cartographic Technologies, Inc. (CTI) assumes no liability as to the sufficiency, accuracy, or the user's interpretation of the data delineated hereon.

Cartographic Technologies, Inc.
GIS • Tax Mapping • Programming
PO Box 992, Putney, VT 05346 802-257-7823 www.ctigis.com

Map Scale 1:5,000
1 inch equals 416.7 feet
1/2 inch square equals 1 acre

This map is for assessment purposes only. It is not to be used for description, conveyance, or determination of legal title.

0 500 1000 1500 2000 2500 Feet
0 0.1 0.2 0.3 0.4 0.5 Miles
0 100 200 300 400 500 600 700 Meters

Acreage Symbols

Ac	Calculated
As	Surveyed

- Block Number
- 42 Parcel Number
- 32.2 Parcel Acreage
- 150 Lot Dimensions
- (1) Sublot Number
- Leader Lines
- Parcel Boundary
- Common Ownership Boundary
- Water Parcel Boundary
- Subdivision Boundary
- Right-of-Way
- Private Road
- Utility Easement
- Town Line
- Match Lines
- Land Hooks
- 20' Contour1112s
- Streams & Brooks
- Lakes & Ponds

N W E S

Map Sheet #04

OrthoPhoto Sheet 160204 Marshfield-Calais